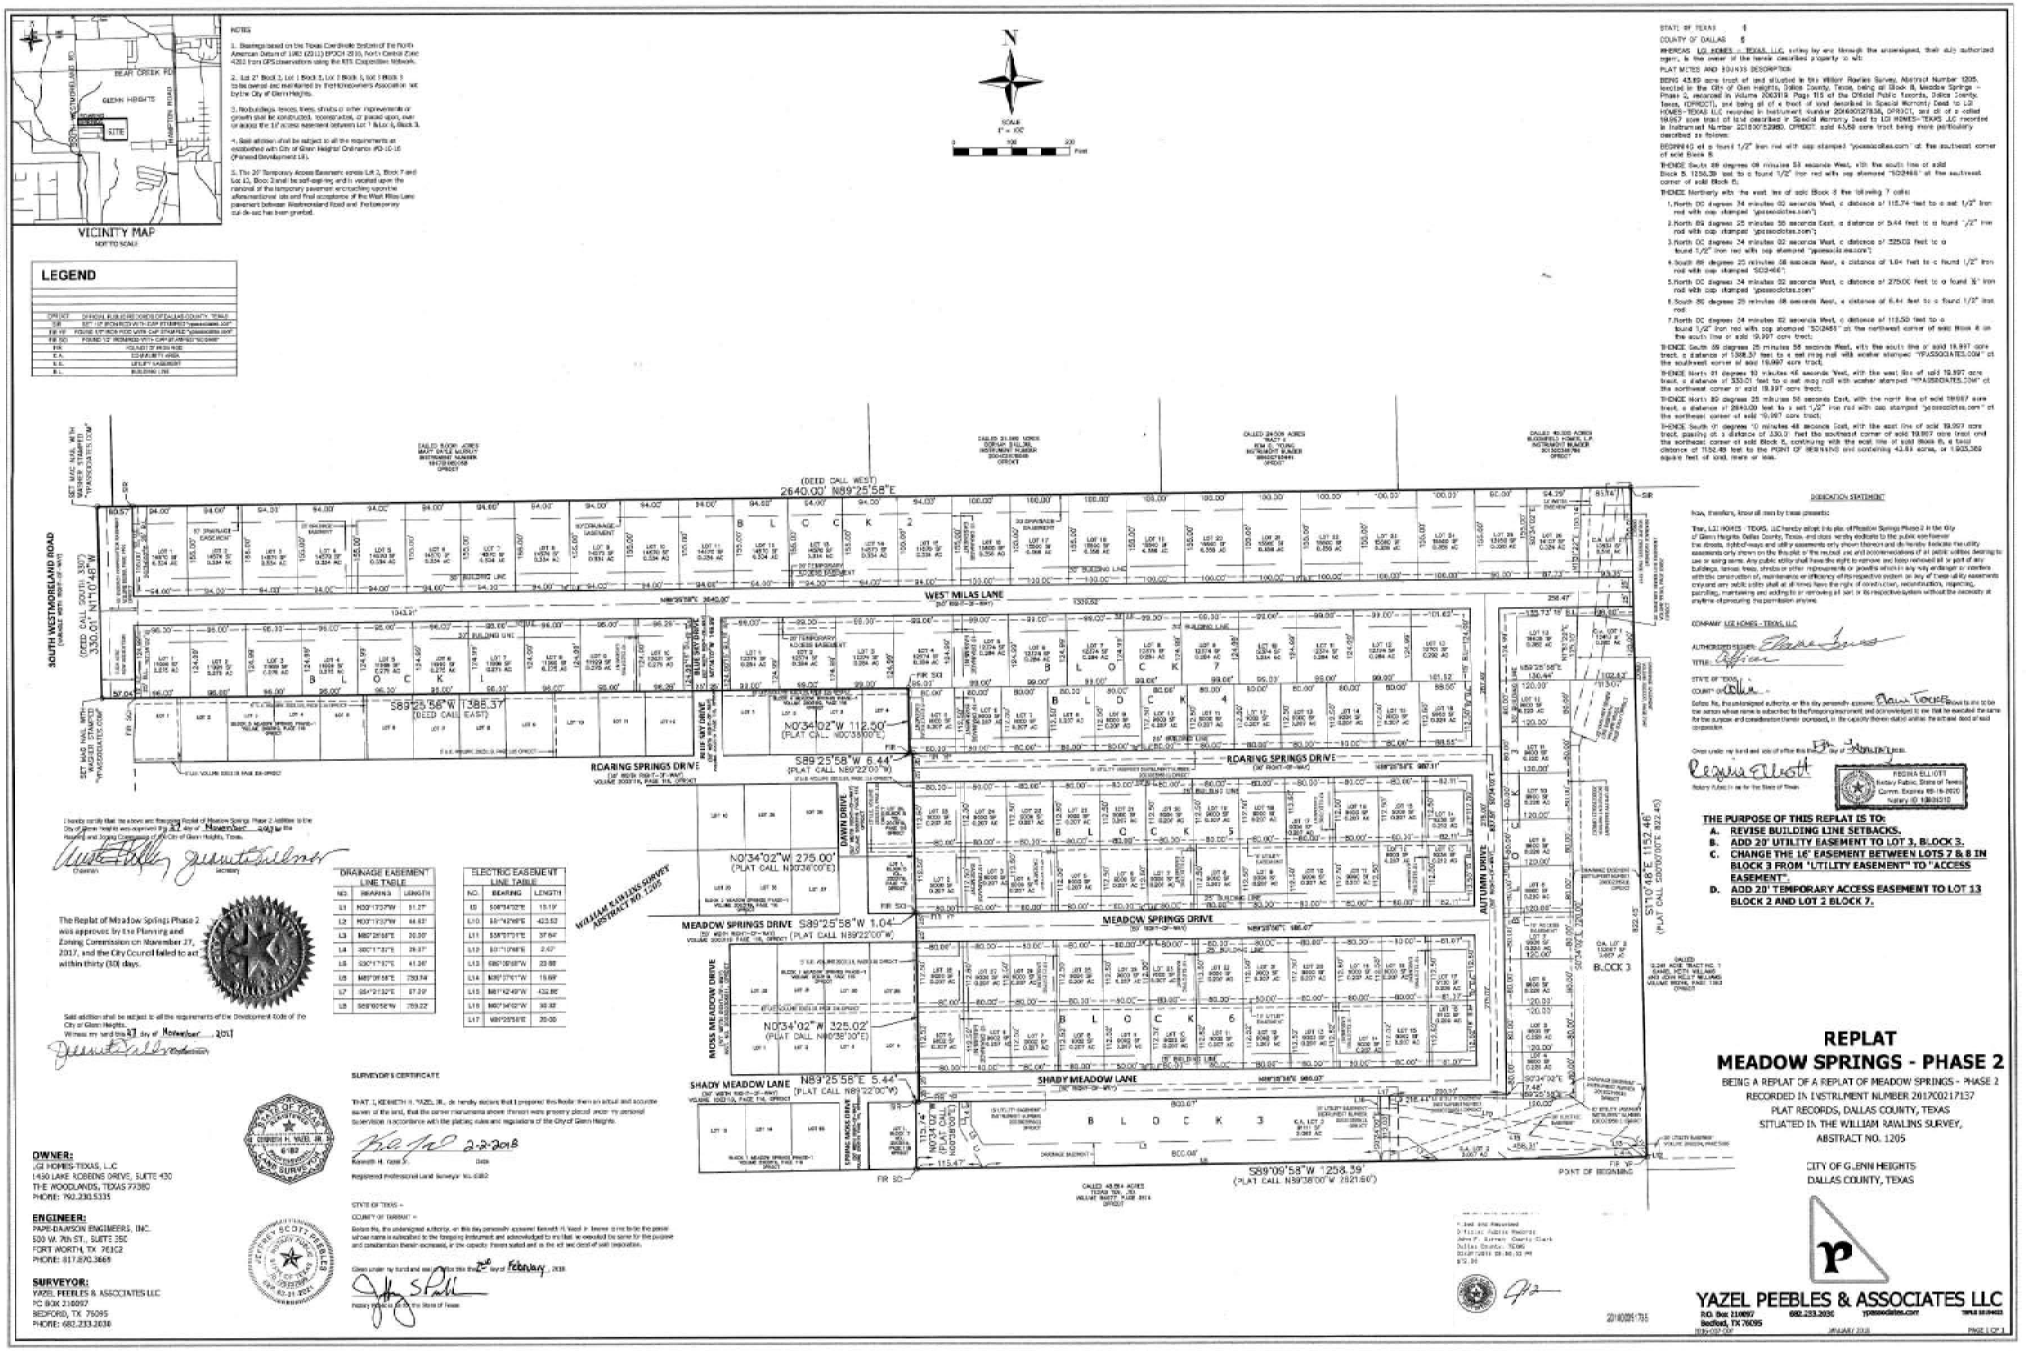
VICINITY MAP
NOT TO SCALE
BEAR CREEK RD
GLENN HEIGHTS
HAMPTON ROAD
SITE
NOTES
1. Bearings based on the Texas Coordinate System of the North American Datum of 1983 (2011) EPOCH 2010, North Central Zone 4202 from GPS observations using the RTK Cooperative Network.
2. Lot 27 Block 2, Lot 1 Block 3, Lot 7 Block 4, Lot 1 Block 5 to be owned and maintained by Pointe Meadows Association Inc by the City of Glenn Heights.
3. No buildings, fences, trees, shrubs or other improvements or growth shall be constructed, maintained, or placed upon, over or across the 16' access easement between Lot 1 Block 3, Block 5.
4. Said addition shall be subject to all the requirements as established with City of Glenn Heights' Ordinance #13-10-16 (Planned Development 18).
5. The 20' Temporary Access Easement across Lot 3, Block 7 and Lot 13, Block 2 and Block 3 shall be self-expiring and is vacated upon the removal of the temporary pavement encroaching upon the aforementioned lots and final acceptance of the West Miles Lane pavement between Westmoreland Road and the temporary cul-de-sac has been granted.
LEGEND
DRIVEWAY
DRIVEWAY EASEMENT
DRDC DENOTES RECORDS OF DALLAS COUNTY, TEXAS
SIR SET 1/2" IRON ROD WITH CAP STAMPED "yazeldallas.com"
FIR FOUND 1/2" IRON ROD WITH CAP STAMPED "yazeldallas.com"
FIR SO FOUND 1/2" IRON ROD WITH CAP UNMARKED "SCURRY"
FIR FOUND IRON ROD
D.E. DRAINAGE EASEMENT
U.E. UTILITY EASEMENT
B.L. BUILDING LINE
N
SCALE
1" = 100'
0
100
200
Feet
SOUTH WESTMORELAND ROAD
(VARIABLE WIDTH RIGHT-OF-WAY)
(DEED CALL SOUTH 330')
S10°48'E 1152.46'
(PLAT CALL S00°00'E 1322.4')
(DEED CALL WEST)
2640.00' N89°25'58"E
WES' MILAS LANE
(50' RIGHT-OF-WAY)
ROARING SPRINGS DRIVE
(50' RIGHT-OF-WAY)
MEADOW SPRINGS DRIVE
(50' RIGHT-OF-WAY)
SHADY MEADOW LANE
(50' RIGHT-OF-WAY)
AUTUMN DRIVE
(50' RIGHT-OF-WAY)
DAWN DRIVE
(50' RIGHT-OF-WAY)
BLUE SKY DRIVE
(50' RIGHT-OF-WAY)
MOSS MEADOW DRIVE
(50' RIGHT-OF-WAY)
WILLIAM RAWLINS SURVEY
ABSTRACT NO. 1205
S89°25'58"W 1385.37'
(DEED CALL EAST)
N0°34'02"W 112.50'
(PLAT CALL N00°38'00"E)
S89°25'58"W 6.44'
(PLAT CALL N89°22'00"W)
N0°34'02"W 275.00'
(PLAT CALL N00°38'00"E)
S89°25'58"W 1.04'
(PLAT CALL N89°22'00"W)
N0°34'02"W 325.02'
(PLAT CALL N00°38'00"E)
N89°25'58"E 5.44'
(PLAT CALL N89°22'00"W)
S89°09'58"W 1258.39'
(PLAT CALL N89°38'00"W 1321.60')
POINT OF BEGINNING
BLOCK 1
BLOCK 2
BLOCK 3
BLOCK 4
BLOCK 5
BLOCK 6
BLOCK 7
CA. LOT 2
BLOCK 3
CA. LOT 3
BLOCK 3
CALLED 40.864 ACRES
TEXAS TCH, LTD
VOLUME 84077, PAGE 3914
DRDC
CALLED 31.846 ACRES
DORIAN BALLING
INSTRUMENT NUMBER
20060376648
DRDC
CALLED 24.508 ACRES
TRACT 1
JEM D. YOUNG
INSTRUMENT NUMBER
20060274941
DRDC
CALLED 40.000 ACRES
RUSSWELL HOMES, L.P.
INSTRUMENT NUMBER
20130348780
DRDC
FAILED BLOCK JONES
MARY ANNE MURPHY
INSTRUMENT NUMBER
19970100108
DRDC
SET MAG NAIL WITH
WASHER STAMPED
"YAZELDALLAS.COM"
FIR SO
FIR 1/2"
FIR 5/8"
SIR
BUILDING LINE
20' TEMPORARY ACCESS EASEMENT
20' DRAINAGE EASEMENT
16' ACCESS EASEMENT
37' BUILDING LINE
30' BUILDING LINE
DRAINAGE EASEMENT
UTILITY EASEMENT
VOLUME 20031, PAGE 1916, DRDC
VOLUME 20031, PAGE 1916, DRDC
VOLUME 20031, PAGE 1916, DRDC